DOOR SPECIFICATIONS

PORTE METAL

Customer : DEMATHIEU BARD

Chantier : Affaire 1390 : ITER
Bâtiment : B71
Level : Ground Floor L1

Door Number : 62-71-L1-DO-0069 - (P24)

Location : Corridor 2

Clear Passage Wall :	Real clear Passage Wall :	Date	Clear Passage Validated :
Widht : 1560 mm	Widht : 1560 mm	09/02/2022	Widht : - mm
Height : 2700 mm	Height : 2700 mm		Height : - mm

Clear passage Widht : (180°) : 900+500=1400mm
Clear passage Widht : (90°) : 1311 mm
Clear passage Height : 2620 mm

Support :
Within external single skin cladding & concrete wall

Ind : 0	Date : 26/05/2021		
Ind : 1	Date : 14/02/2022		

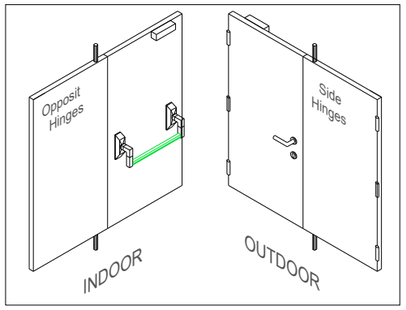

Brand's Door	PORTEMETAL
MSF : 71-0071	TECHNIQUE FONO - RC3
Door Performance : PV RC3 : 12-01573	Frame type :
Not Fire Rating	TUNNEL
Ra : 35 dB PV Ac : 20/23572-3424	
Opening side	RIGHT Hand
RAL:	7022

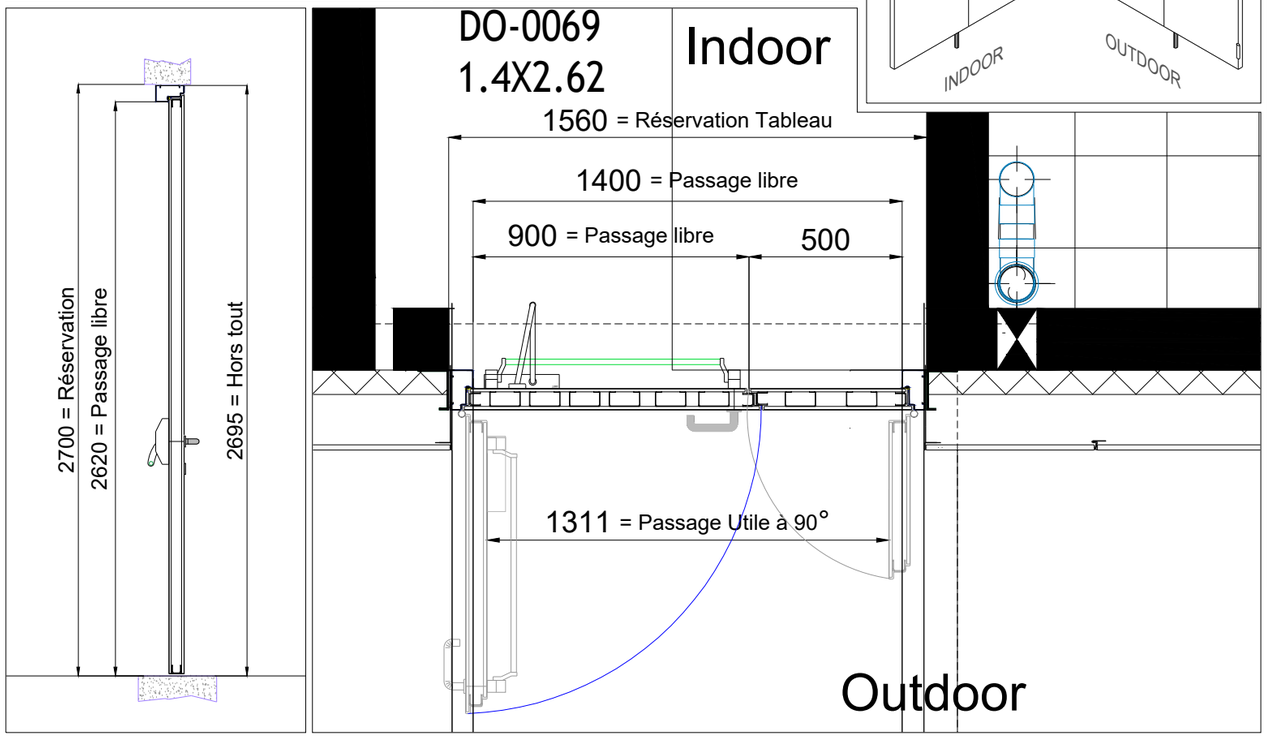

Repère	Equipments	Réf :	n° MSF
1	Antipanic Device	BA1	
2	Handle to Stainless steel	PF1X	71-0073
3	Electromechanical Lock 3pts	EL566	71-0074
4	European Cylinder Lock 50x10	C2	
5	Cremone bolts	CE*	
6	1 Door Closer (OPPOSIT Hinges)	TS83	71-0075
7	~~Close Selector~~	~~SF1~~	
8	1 Opening Detector NFA2P / Principal Leaf	CPNFA	71-0076

Bon pour accord le :

Nom + Signature :

⚠ Une validation est Définitive et aucune modification ne pourra être accordée.

Note : See to Doors Schedules : ARCHI-DBC-MRR-GL-71-0003

SUPPLIER DRAWING NO. DBC_MRR_DS_71_0001 (b)

REV.	VER.
03	0

ISSUER / SUPPLIER : DEMATHIEU BARD CONSTRUCTION

SUBCONTRACTOR : PORTE METAL

CONFIDENTIAL
© Fusion for Energy 2009
Reproduction or dissemination of this drawing is not authorized without the express written agreement of Fusion for Energy

F4E Barcelona

PHASE: PBS.62.71. CONSTRUCTION DESIGN

TITLE: Doors Specification - DO-0069 - P24

SHEET SIZE	SCALE	ISSUER ID	LIBRARY	DOC TYPE	DOC FAMILY	NUMBER	REVISION	SHEETS
A3	N/A	DBC	MRR	DS	71	0001	03.0	16-30